Abbreviation	Title	Duration	Early start	Early finish
START	Start the Project	0d	4/29/05	4/29/05
CLEAR	Strip Topsoil	1d	4/29/05	4/29/05
ENGSTR	Finalize Structural Plans	20d	5/2/05	6/17/05
ENGCVL	Finalize Site Plan	20d	5/2/05	6/29/05
DIGLIN	Dig Line	3d	5/2/05	5/4/05
ARCH	Finalize Architectural Plans	20d	5/2/05	7/18/05
STK-BC	Stake Bldg \ Set FF Elev	1d	6/4/05	6/4/05
EXCPAD	Excavate Building Pad	3d	6/6/05	6/8/05
PERMIT	Building Permit	20d	7/19/05	12/19/05
ACHDVC	Alley Vacation - Realignment	80d	7/20/05	11/30/05
CONDO1	Prepare Condo Plat	20d	9/1/05	1/13/06
EXCFTG	Excavate Lower Level Footings	3d	10/24/05	10/26/05
FTGBSM	Lower Level Footings	2d	11/4/05	11/11/05
INS-FT	Footing Inspection	1d	11/7/05	11/7/05
FTGDRN	Perimeter Footing Drain	3d	11/14/05	11/16/05
CONDO3	Condo Plat - CDH Approval	30d	1/16/06	1/25/06
CONDO2	Finalize Condo Docs	10d	1/16/06	7/14/06
FNDBSM	Lower Level ICF Walls	10d	1/20/06	2/6/06
CONDO4	Condo Plat - ACHD Approval	30d	1/26/06	6/22/06
WTRTPFB	Waterproof Lower Level Walls	2d	2/19/06	8/9/06
W&S	Water & Sewer Services	2d	2/22/06	2/24/06
PLUM-U	Under-Slab Plumbing	12d	2/22/06	8/11/06
BCKSLB	Backfill & Prep Slab	3d	3/1/06	3/15/06
BCKFL1	Backfill Prior to Framing	4d	3/1/06	3/17/06
FRM-1F	Frame 1st Flr Floor	3d	4/14/06	4/24/06
FRM-BW	Frame Lower Level Bearing Wall	2d	4/17/06	4/18/06
FRM-1W	Frame 1st Flr Walls	3d	4/24/06	5/3/06
FRM-2F	Frame 2nd Flr Floor	3d	5/3/06	5/12/06
FRM-2W	Frame 2nd Flr Walls	5d	5/4/06	5/17/06
FRM-RF	Frame Main Building Roof	5d	5/17/06	6/12/06
PLUM-R	Rough-in Plumbing	6d	6/5/06	8/10/06
FRM-BK	Backing & Blocking	4d	6/5/06	8/10/06
WALK1	Framing Walk-Thru	1d	6/8/06	7/21/06
FTGCRL	Crawl Space & Garage Footings	2d	6/13/06	6/14/06
FNDCRL	Crawl Space & Garage Stem Wall	2d	6/14/06	6/16/06
WTRPFC	Waterproof Crawl Space Walls	1d	6/16/06	6/16/06
ROOF1	Dry-In Roof	4d	6/16/06	7/7/06
WINDOW	Install Windows	3d	6/19/06	8/11/06
BCKFLG	Backfill & Prep Garage Slab	1d	6/19/06	6/19/06
BCKFLC	Backfill Crawl Space	2d	6/19/06	6/19/06
BCK-FW	Prep Patios	1d	6/19/06	6/19/06
SLAB-G	Garage Floor Slabs	1d	6/20/06	6/22/06
FW-PAT	Patios	1d	6/20/06	6/22/06
DRSEXT	Exterior Doors	4d	6/20/06	8/11/06
FIRE-R	Fire Sprinkler Rough-In	6d	6/26/06	8/10/06
FRM-GW	Frame Garage Walls	2d	6/29/06	7/14/06
FP-MAN	Manufactured Fireplace(s)	1d	7/5/06	7/17/06
FRM-GR	Frame Garage Roof	5d	7/10/06	7/24/06
CONDO5	Condo Plat - Ada Cty Approval	40d	7/10/06	9/6/06
ELEC-R	Rough-In Electrical	4d	7/17/06	8/11/06
STORM	Storm Drainage	10d	7/18/06	8/10/06
HVAC-R	Rough-in HVAC	6d	7/18/06	8/14/06
VAC-R	Rough-In Central Vacuum	1d	7/19/06	7/20/06
SLAB-B	Lower Level Floor Slab	3d	7/19/06	8/11/06
INT-R	Rough-In Audio	0d	7/21/06	8/9/06
INS-PU	Under-Slab Plumbing Inspection	1d	7/21/06	8/9/06
STER-R	Rough-In Stereo	1d	7/24/06	8/3/06
SCBL-R	Rough-In Structured Cable	4d	7/24/06	8/9/06
HYDRNT	Fire Service Lines & Hydrants	10d	7/25/06	8/3/06
SOFFIT	Soffit & Fascia	5d	7/27/06	8/15/06
SIDING	Siding & Trim	15d	7/27/06	8/21/06
ROOF1G	Dry-In Garage Roofs	4d	7/31/06	8/9/06
SECU-R	Rough-In Alarm System	4d	8/1/06	8/9/06
INS-PR	Rough Plumbing Inspection	1d	8/3/06	8/9/06
GAS	Gas Lines	1d	8/8/06	8/8/06
FRM-BB	Install Insulating Sheathing	5d	8/8/06	8/14/06
BCKFL2	Complete Backfill	5d	8/8/06	8/14/06
ROOF2G	Garage Roofing & Flashing	4d	8/10/06	8/15/06
ELESVC	Electric Service	1d	8/11/06	8/11/06
SUBASE	Pavement Subbase	3d	8/14/06	8/16/06
INS-ER	Rough Electrical Inspection	1d	8/14/06	8/14/06
STUC-L	Stucco Lath	10d	8/15/06	8/28/06
INS-MR	Rough Mechanical Inspection	1d	8/15/06	8/15/06
INS-FR	Framing Inspection	1d	8/15/06	8/15/06
ELEMTR	Set Electric Meters	1d	8/15/06	8/15/06
ROOF2	Roofing & Flashing	4d	8/16/06	8/21/06
INSUL1	Pre-Sheetrock Insulation	4d	8/16/06	8/21/06
GASMTR	Set Gas Meters	1d	8/16/06	8/16/06
BASE	Pavement Base	3d	8/17/06	8/21/06
SRHANG	Hang Sheetrock	5d	8/18/06	8/23/06
SRTAPE	Tape Sheetrock	5d	8/22/06	8/26/06
FW-DRV	Garage Aprons	2d	8/22/06	8/23/06
PAVE	AC Paving	3d	8/24/06	8/28/06
PNTPVA	PVA Walls & Ceilings	4d	8/28/06	8/31/06
OHDOOR	Garage Doors	4d	8/28/06	8/31/06
STUC-B	Stucco Base Coat	5d	8/29/06	9/4/06
STRIPE	Pavement Marking	1d	8/29/06	8/29/06
GYPCRT	Gypcrete Underlayment	3d	8/29/06	8/31/06
SRTEXT	Texture Sheetrock	4d	8/30/06	9/4/06
PNTWLL	Paint Interior Walls & Ctgs	4d	8/31/06	9/5/06
TILETS	Tub & Shower Tile	8d	9/1/06	9/12/06
TILEFP	Fireplace Tile	2d	9/1/06	9/4/06
INSUL2	Blown-In Attic Insulation	4d	9/1/06	9/6/06
FIRE-F	Fire Sprinkler Trim Out	2d	9/1/06	9/4/06
CAB	Cabinets	8d	9/1/06	9/12/06
TRIM2	Interior Stairs & Railings	3d	9/4/06	9/6/06
TOPS-L	Laminate Countertops	4d	9/5/06	9/8/06
TILEFL	Tile Floors	8d	9/5/06	9/14/06
HRDWD1	Prefinished Hardwood Floor	8d	9/5/06	9/14/06
FP-F	Fireplace Finish	1d	9/5/06	9/5/06
WALK2	Finish Carpentry Walk-Thru	1d	9/6/06	9/6/06
TRIM1	Doors\Base\Casing	12d	9/6/06	9/19/06
FNMA	Fannie Mae Final Approval	10d	9/7/06	9/20/06
VINYL	Vinyl Flooring	4d	9/8/06	9/13/06
TILEBS	Tile Backsplashes	8d	9/8/06	9/19/06
PNTTRM	Paint Interior Trim	4d	9/9/06	9/13/06
TRIM3	Base @ Vinyl\Hardwood\Tile	2d	9/14/06	9/15/06
STUC-C	Stucco Color Coat	5d	9/14/06	9/20/06
HVAC-F	Final HVAC	4d	9/14/06	9/19/06
APPLIA	Appliances	1d	9/14/06	9/14/06
TOPS-G	Slab Granite Countertops	4d	9/19/06	9/22/06
PLUM-F	Finish Plumbing	4d	9/20/06	9/25/06
INS-MF	Final Mechanical Inspection	1d	9/20/06	9/20/06
ELEC-F	Electrical Fixtures & Trim	8d	9/21/06	10/2/06
DECK	Decks	2d	9/21/06	9/22/06
PNTEXT	Exterior Paint & Stain	3d	9/25/06	9/27/06
INS-PF	Final Plumbing Inspection	1d	9/26/06	9/26/06
VAC-F	Finish Central Vaccum	4d	9/27/06	10/2/06
STER-F	Stereo System Equip & Trim	4d	9/27/06	10/2/06
SECU-F	Security System Equip & Trim	4d	9/27/06	10/2/06
SCBL-F	Structured Cable Equip & Trim	4d	9/27/06	10/2/06
INT-F	Audio System Equip & Trim	4d	9/27/06	10/2/06
GUTTER	Gutters & Downspouts	2d	9/28/06	9/29/06
CLEANR	Rough Clean Prior to Carpet	4d	10/2/06	10/5/06
INS-EF	Final Electrical Inspection	1d	10/3/06	10/3/06
CARPET	Carpet	4d	10/3/06	10/6/06
INSFNL	Final Inspection	1d	10/4/06	10/4/06
MIRROR	Mirrors & Tub Enclosures	2d	10/6/06	10/9/06
HARDWR	Finish Hardware	2d	10/6/06	10/9/06
BATH	Bath Accessories	2d	10/6/06	10/9/06
CLEANF	Final Clean	4d	10/9/06	10/12/06
PUNCH	Punch List	1d	10/10/06	10/10/06
PICKUP	Pickup \ Touch Up Paint	4d	10/11/06	10/16/06
INS-CO	Certificate Of Occupancy	1d	10/17/06	10/17/06
ORIENT	Owner Orientation	1d	10/18/06	10/18/06
END	Complete Owner Checklist	5d	10/19/06	10/25/06

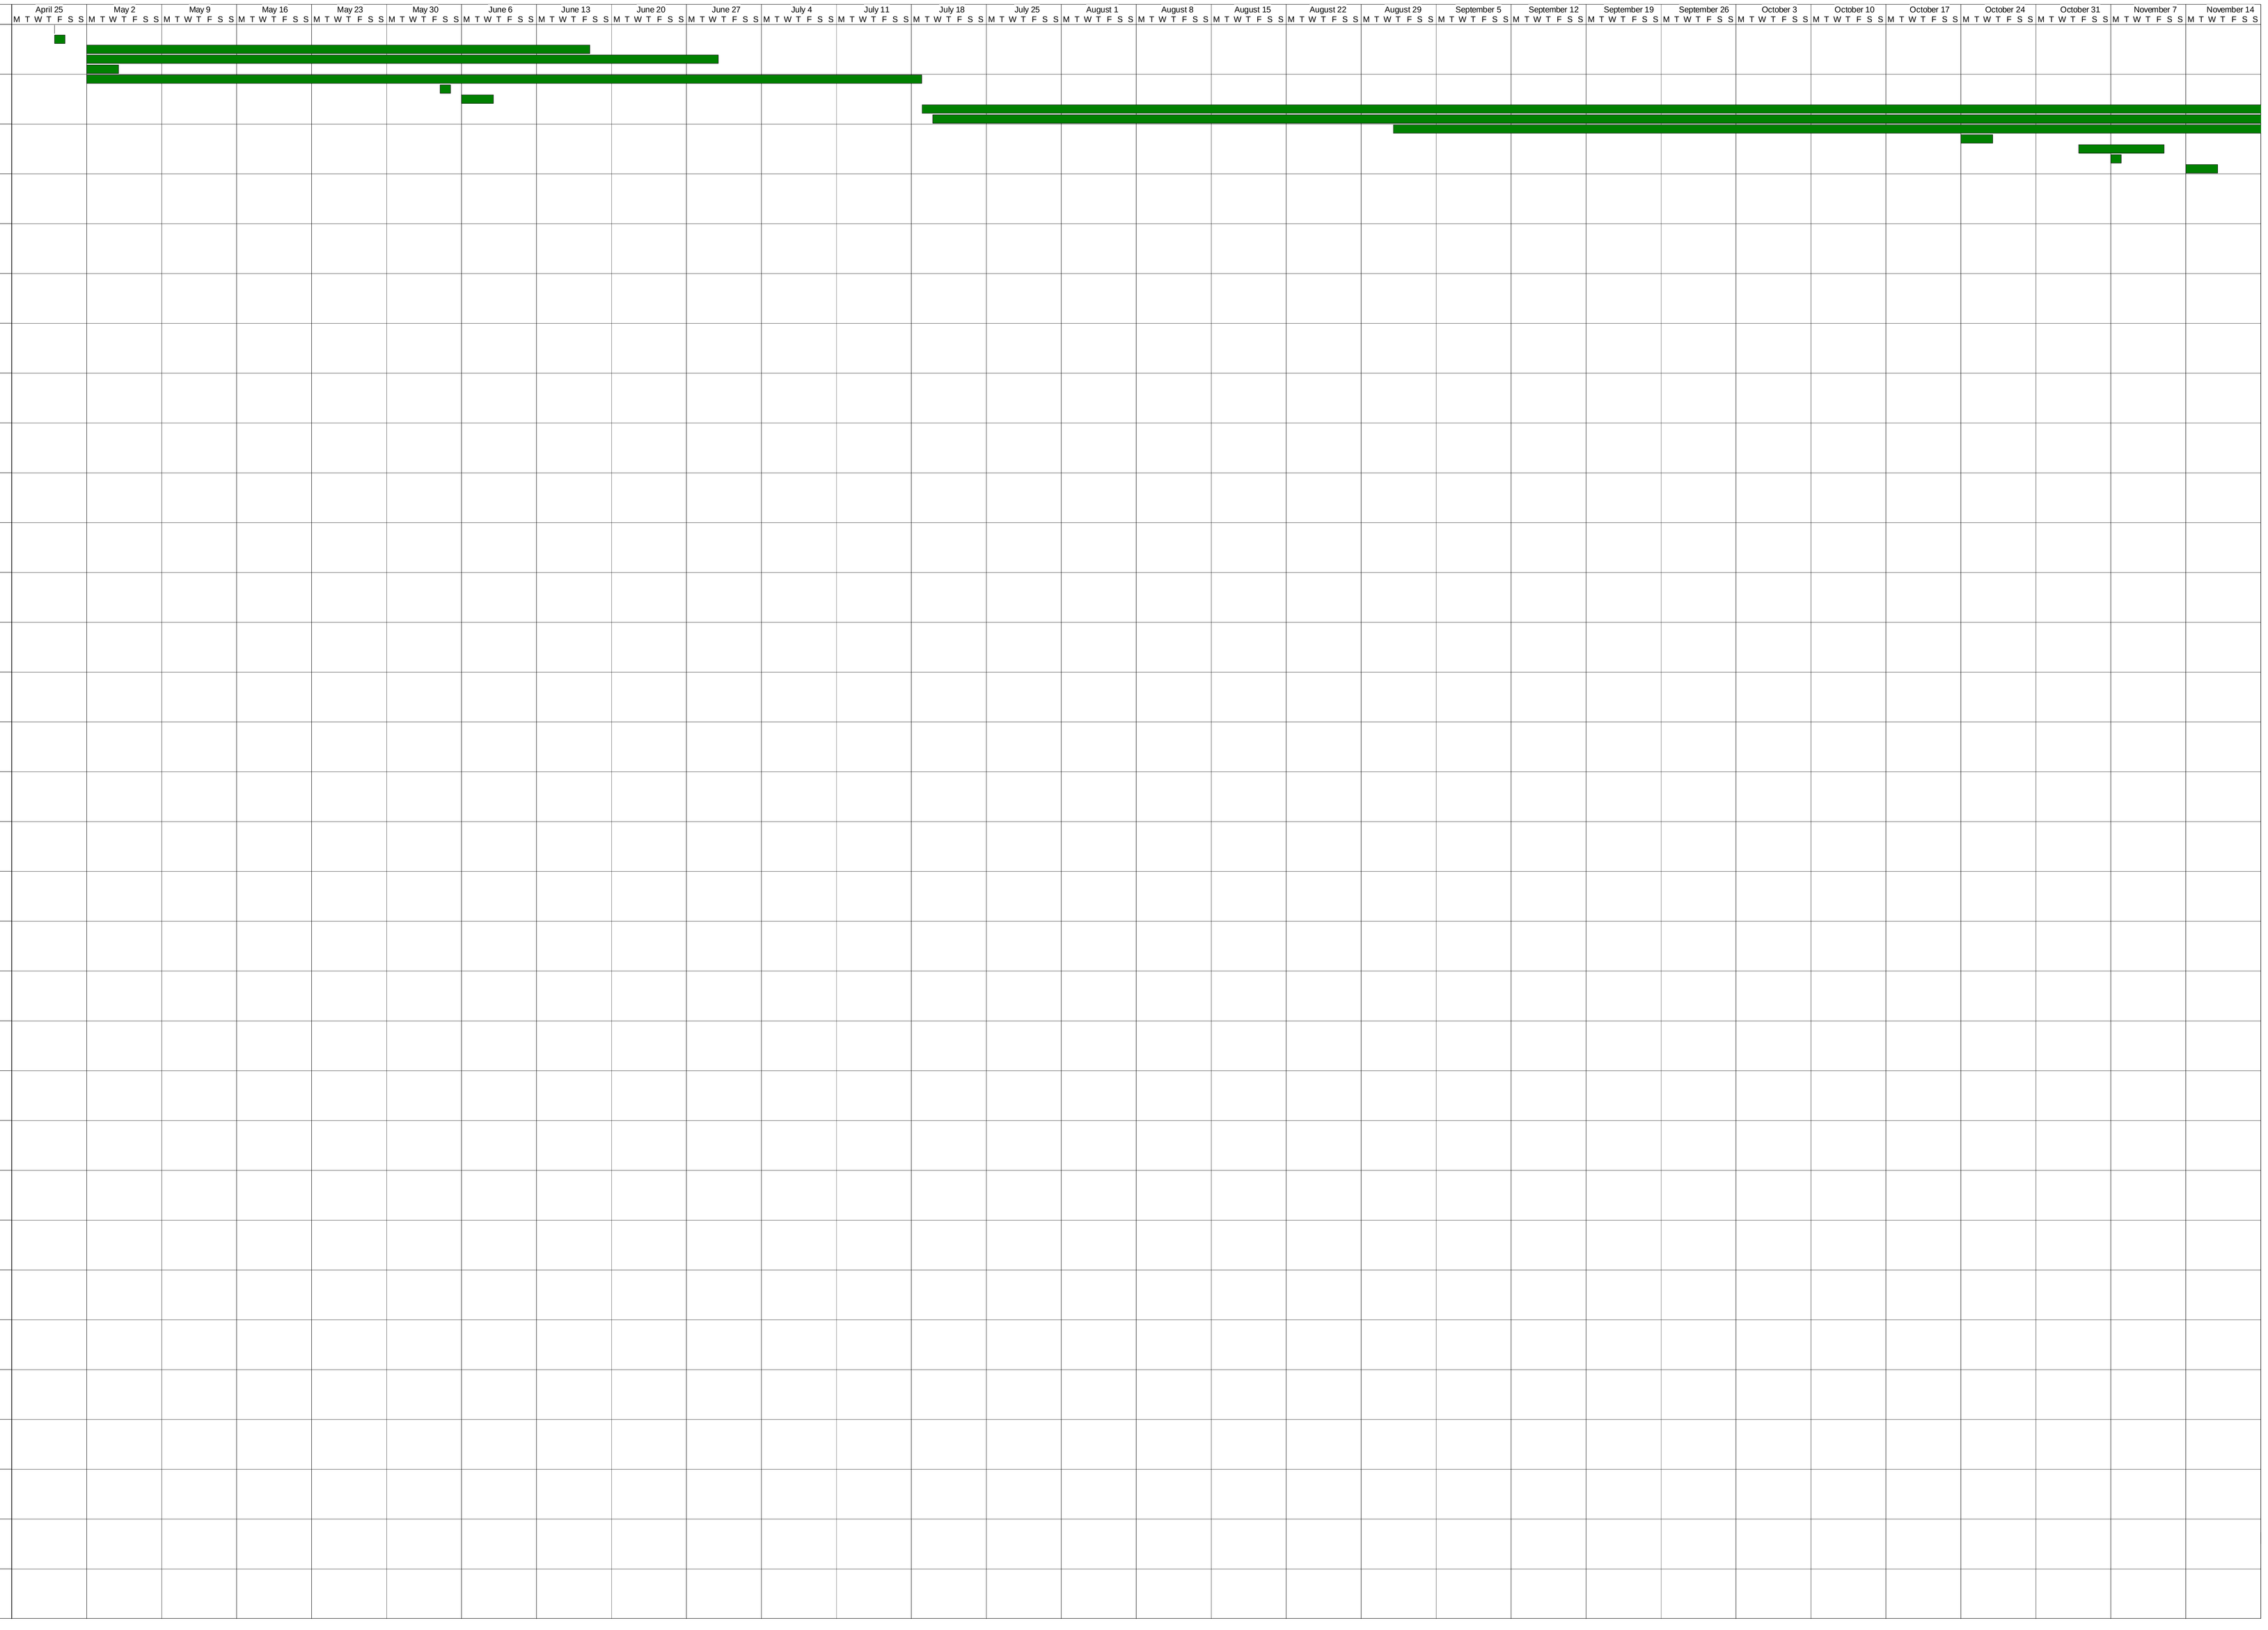

Abbreviation	Title	Duration	Early start	Early finish
START	Start the Project	0d	4/29/05	4/29/05
CLEAR	Strip Topsoil	1d	4/29/05	4/29/05
ENGSTR	Finalize Structural Plans	20d	5/2/05	6/17/05
ENGCVL	Finalize Site Plan	20d	5/2/05	6/29/05
DIGLIN	Dig Line	3d	5/2/05	5/4/05
ARCH	Finalize Architectural Plans	20d	5/2/05	7/18/05
STK-BC	Stake Bldg \ Set FF Elev	1d	6/4/05	6/4/05
EXCPAD	Excavate Building Pad	3d	6/6/05	6/8/05
PERMIT	Building Permit	20d	7/19/05	12/19/05
ACHDVC	Alley Vacation - Realignment	80d	7/20/05	11/30/05
CONDO1	Prepare Condo Plat	20d	9/1/05	1/13/06
EXCFTG	Excavate Lower Level Footings	3d	10/24/05	10/26/05
FTGBSM	Lower Level Footings	2d	11/4/05	11/11/05
INS-FT	Footing Inspection	1d	11/7/05	11/7/05
FTGDRN	Perimeter Footing Drain	3d	11/14/05	11/16/05
CONDO3	Condo Plat - CDH Approval	30d	1/16/06	1/25/06
CONDO2	Finalize Condo Docs	10d	1/16/06	7/14/06
FNDBSM	Lower Level ICF Walls	10d	1/20/06	2/6/06
CONDO4	Condo Plat - ACHD Approval	30d	1/26/06	6/22/06
WTRTRFB	Waterproof Lower Level Walls	2d	2/19/06	8/9/06
W&S	Water & Sewer Services	2d	2/22/06	2/24/06
PLUM-U	Under-Slab Plumbing	12d	2/22/06	8/11/06
BCKSLB	Backfill & Prep Slab	3d	3/1/06	3/15/06
BCKFL1	Backfill Prior to Framing	4d	3/1/06	3/17/06
FRM-1F	Frame 1st Flr Floor	3d	4/14/06	4/24/06
FRM-BW	Frame Lower Level Bearing Wall	2d	4/17/06	4/18/06
FRM-1W	Frame 1st Flr Walls	3d	4/24/06	5/3/06
FRM-2F	Frame 2nd Flr Floor	3d	5/3/06	5/12/06
FRM-2W	Frame 2nd Flr Walls	5d	5/4/06	5/17/06
FRM-RF	Frame Main Building Roof	5d	5/17/06	6/12/06
PLUM-R	Rough-in Plumbing	6d	6/5/06	8/10/06
FRM-BK	Backing & Blocking	4d	6/5/06	8/10/06
WALK1	Framing Walk-Thru	1d	6/8/06	7/21/06
FTGCRL	Crawl Space & Garage Footings	2d	6/13/06	6/14/06
FNDCRL	Crawl Space & Garage Stem Wall	2d	6/14/06	6/16/06
WTRPFC	Waterproof Crawl Space Walls	1d	6/16/06	6/16/06
ROOF1	Dry-In Roof	4d	6/16/06	7/7/06
WINDOW	Install Windows	3d	6/19/06	8/11/06
BCKFLG	Backfill & Prep Garage Slab	1d	6/19/06	6/19/06
BCKFLC	Backfill Crawl Space	2d	6/19/06	6/19/06
BCK-FW	Prep Patios	1d	6/19/06	6/19/06
SLAB-G	Garage Floor Slabs	1d	6/20/06	6/22/06
FW-PAT	Patios	1d	6/20/06	6/22/06
DRSEXT	Exterior Doors	4d	6/20/06	8/11/06
FIRE-R	Fire Sprinkler Rough-In	6d	6/26/06	8/10/06
FRM-GW	Frame Garage Walls	2d	6/29/06	7/14/06
FP-MAN	Manufactured Fireplace(s)	1d	7/5/06	7/17/06
FRM-GR	Frame Garage Roof	5d	7/10/06	7/24/06
CONDO5	Condo Plat - Ada Cty Approval	40d	7/10/06	9/6/06
ELEC-R	Rough-In Electrical	4d	7/17/06	8/11/06
STORM	Storm Drainage	10d	7/18/06	8/10/06
HVAC-R	Rough-in HVAC	6d	7/18/06	8/14/06
VAC-R	Rough-In Central Vacuum	1d	7/19/06	7/20/06
SLAB-B	Lower Level Floor Slab	3d	7/19/06	8/11/06
INT-R	Rough-In Audio	0d	7/21/06	8/9/06
INS-PU	Under-Slab Plumbing Inspection	1d	7/21/06	8/9/06
STER-R	Rough-In Stereo	1d	7/24/06	8/3/06
SCBL-R	Rough-In Structured Cable	4d	7/24/06	8/9/06
HYDRNT	Fire Service Lines & Hydrants	10d	7/25/06	8/3/06
SOFFIT	Soffit & Fascia	5d	7/27/06	8/15/06
SIDING	Siding & Trim	15d	7/27/06	8/21/06
ROOF1G	Dry-In Garage Roofs	4d	7/31/06	8/9/06
SECU-R	Rough-In Alarm System	4d	8/1/06	8/9/06
INS-PR	Rough Plumbing Inspection	1d	8/3/06	8/9/06
GAS	Gas Lines	1d	8/8/06	8/8/06
FRM-BB	Install Insulating Sheathing	5d	8/8/06	8/14/06
BCKFL2	Complete Backfill	5d	8/8/06	8/14/06
ROOF2G	Garage Roofing & Flashing	4d	8/10/06	8/15/06
ELESVC	Electric Service	1d	8/11/06	8/11/06
SUBASE	Pavement Subbase	3d	8/14/06	8/16/06
INS-ER	Rough Electrical Inspection	1d	8/14/06	8/14/06
STUC-L	Stucco Lath	10d	8/15/06	8/28/06
INS-MR	Rough Mechanical Inspection	1d	8/15/06	8/15/06
INS-FR	Framing Inspection	1d	8/15/06	8/15/06
ELEMTR	Set Electric Meters	1d	8/15/06	8/15/06
ROOF2	Roofing & Flashing	4d	8/16/06	8/21/06
INSUL1	Pre-Sheetrock Insulation	4d	8/16/06	8/21/06
GASMTR	Set Gas Meters	1d	8/16/06	8/16/06
BASE	Pavement Base	3d	8/17/06	8/21/06
SRHANG	Hang Sheetrock	5d	8/18/06	8/23/06
SRTAPE	Tape Sheetrock	5d	8/22/06	8/26/06
FW-DRV	Garage Aprons	2d	8/22/06	8/23/06
PAVE	AC Paving	3d	8/24/06	8/28/06
PNTPVA	PVA Walls & Ceilings	4d	8/28/06	8/31/06
OHDOOR	Garage Doors	4d	8/28/06	8/31/06
STUC-B	Stucco Base Coat	5d	8/29/06	9/4/06
STRIPE	Pavement Marking	1d	8/29/06	8/29/06
GYPCRT	Gypcrete Underlayment	3d	8/29/06	8/31/06
SRTEXT	Texture Sheetrock	4d	8/30/06	9/4/06
PNTWLL	Paint Interior Walls & Ctgs	4d	8/31/06	9/5/06
TILETS	Tub & Shower Tile	8d	9/1/06	9/12/06
TILEFP	Fireplace Tile	2d	9/1/06	9/4/06
INSUL2	Blown-In Attic Insulation	4d	9/1/06	9/6/06
FIRE-F	Fire Sprinkler Trim Out	2d	9/1/06	9/4/06
CAB	Cabinets	8d	9/1/06	9/12/06
TRIM2	Interior Stairs & Railings	3d	9/4/06	9/6/06
TOPS-L	Laminate Countertops	4d	9/5/06	9/8/06
TILEFL	Tile Floors	8d	9/5/06	9/14/06
HRDWD1	Prefinished Hardwood Floor	8d	9/5/06	9/14/06
FP-F	Fireplace Finish	1d	9/5/06	9/5/06
WALK2	Finish Carpentry Walk-Thru	1d	9/6/06	9/6/06
TRIM1	Doors\Base\Casing	12d	9/6/06	9/19/06
FNMA	Fannie Mae Final Approval	10d	9/7/06	9/20/06
VINYL	Vinyl Flooring	4d	9/8/06	9/13/06
TILEBS	Tile Backsplashes	8d	9/8/06	9/19/06
PNTTRM	Paint Interior Trim	4d	9/9/06	9/13/06
TRIM3	Base @ Vinyl\Hardwood\Tile	2d	9/14/06	9/15/06
STUC-C	Stucco Color Coat	5d	9/14/06	9/20/06
HVAC-F	Final HVAC	4d	9/14/06	9/19/06
APPLIA	Appliances	1d	9/14/06	9/14/06
TOPS-G	Slab Granite Countertops	4d	9/19/06	9/22/06
PLUM-F	Finish Plumbing	4d	9/20/06	9/25/06
INS-MF	Final Mechanical Inspection	1d	9/20/06	9/20/06
ELEC-F	Electrical Fixtures & Trim	8d	9/21/06	10/2/06
DECK	Decks	2d	9/21/06	9/22/06
PNTEXT	Exterior Paint & Stain	3d	9/25/06	9/27/06
INS-PF	Final Plumbing Inspection	1d	9/26/06	9/26/06
VAC-F	Finish Central Vaccum	4d	9/27/06	10/2/06
STER-F	Stereo System Equip & Trim	4d	9/27/06	10/2/06
SECU-F	Security System Equip & Trim	4d	9/27/06	10/2/06
SCBL-F	Structured Cable Equip & Trim	4d	9/27/06	10/2/06
INT-F	Audio System Equip & Trim	4d	9/27/06	10/2/06
GUTTER	Gutters & Downspouts	2d	9/28/06	9/29/06
CLEANR	Rough Clean Prior to Carpet	4d	10/2/06	10/5/06
INS-EF	Final Electrical Inspection	1d	10/3/06	10/3/06
CARPET	Carpet	4d	10/3/06	10/6/06
INSFNL	Final Inspection	1d	10/4/06	10/4/06
MIRROR	Mirrors & Tub Enclosures	2d	10/6/06	10/9/06
HARDWR	Finish Hardware	2d	10/6/06	10/9/06
BATH	Bath Accessories	2d	10/6/06	10/9/06
CLEANF	Final Clean	4d	10/9/06	10/12/06
PUNCH	Punch List	1d	10/10/06	10/10/06
PICKUP	Pickup \ Touch Up Paint	4d	10/11/06	10/16/06
INS-CO	Certificate Of Occupancy	1d	10/17/06	10/17/06
ORIENT	Owner Orientation	1d	10/18/06	10/18/06
END	Complete Owner Checklist	5d	10/19/06	10/25/06
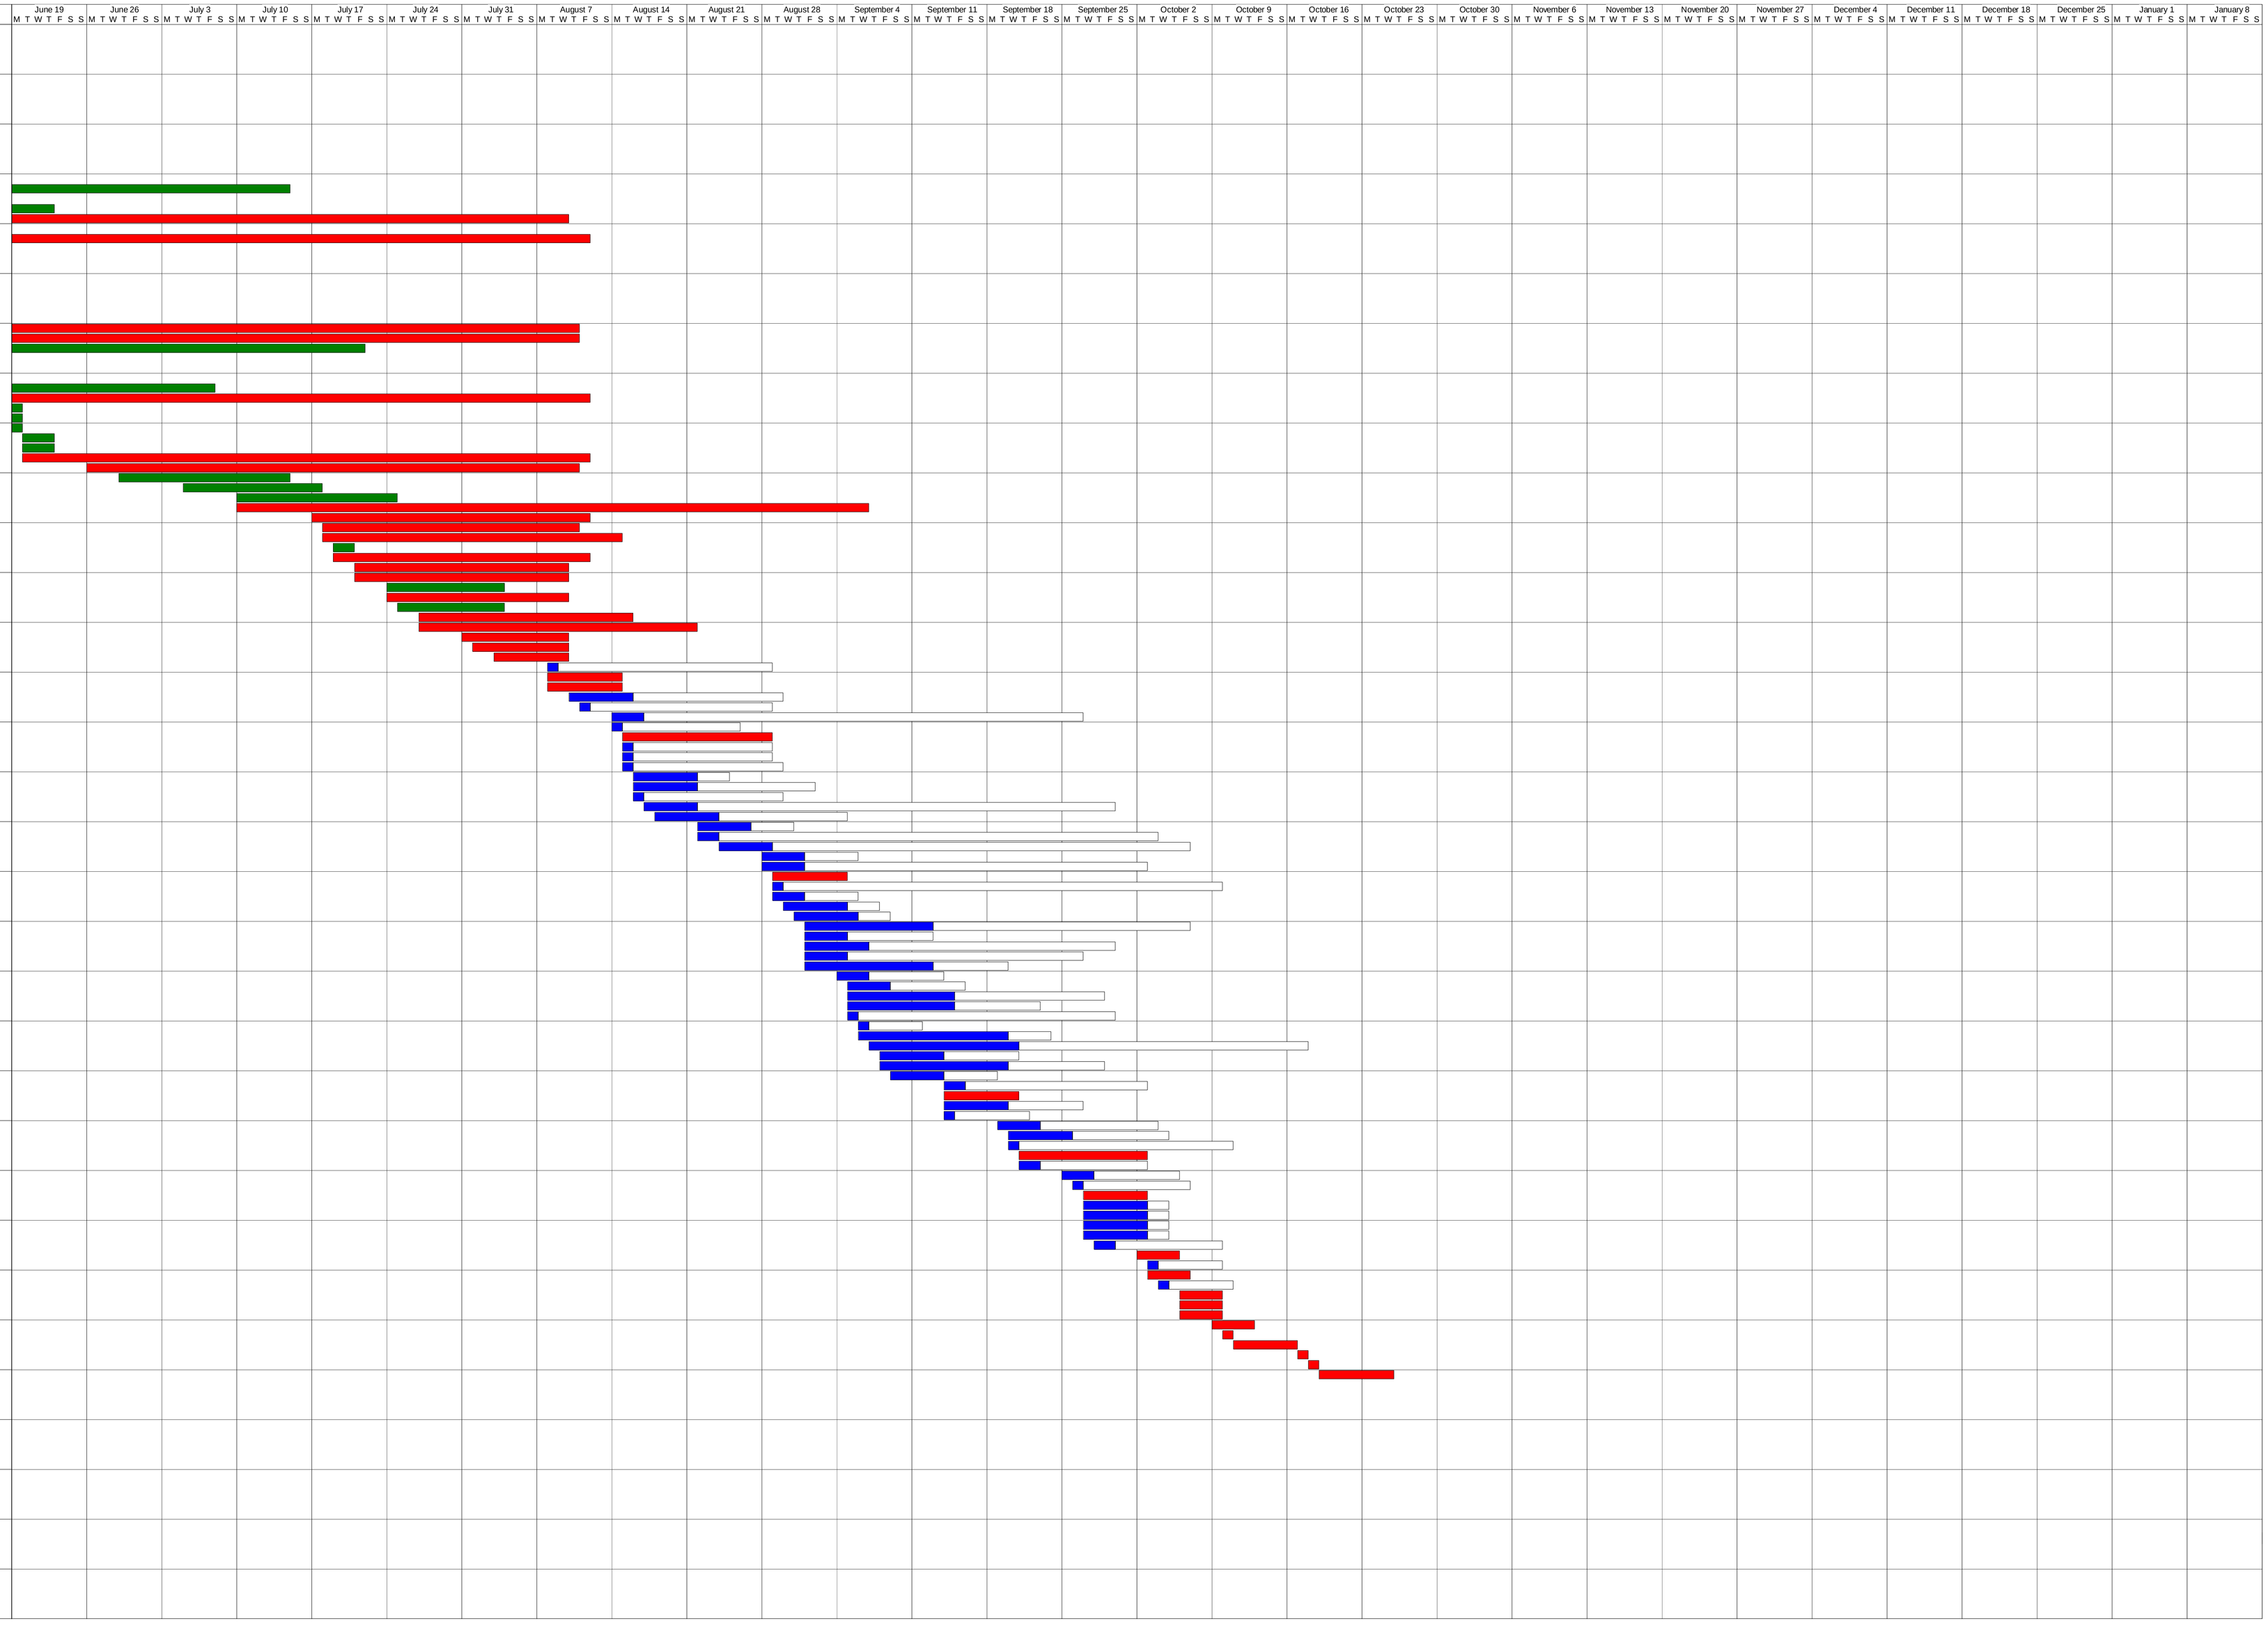
Abbreviation	Title	Duration	Early start	Early finish
START	Start the Project	0d	4/29/05	4/29/05
CLEAR	Strip Topsoil	1d	4/29/05	4/29/05
ENGSTR	Finalize Structural Plans	20d	5/2/05	6/17/05
ENGCVL	Finalize Site Plan	20d	5/2/05	6/29/05
DIGLIN	Dig Line	3d	5/2/05	5/4/05
ARCH	Finalize Architectural Plans	20d	5/2/05	7/18/05
STK-BC	Stake Bldg \ Set FF Elev	1d	6/4/05	6/4/05
EXCPAD	Excavate Building Pad	3d	6/6/05	6/8/05
PERMIT	Building Permit	20d	7/19/05	12/19/05
ACHDVC	Alley Vacation - Realignment	80d	7/20/05	11/30/05
CONDO1	Prepare Condo Plat	20d	9/1/05	1/13/06
EXCFTG	Excavate Lower Level Footings	3d	10/24/05	10/26/05
FTGBSM	Lower Level Footings	2d	11/4/05	11/11/05
INS-FT	Footing Inspection	1d	11/7/05	11/7/05
FTGDRN	Perimeter Footing Drain	3d	11/14/05	11/16/05
CONDO3	Condo Plat - CDH Approval	30d	1/16/06	1/25/06
CONDO2	Finalize Condo Docs	10d	1/16/06	7/14/06
FNDBSM	Lower Level ICF Walls	10d	1/20/06	2/6/06
CONDO4	Condo Plat - ACHD Approval	30d	1/26/06	6/22/06
WTRPFB	Waterproof Lower Level Walls	2d	2/19/06	8/9/06
W&S	Water & Sewer Services	2d	2/22/06	2/24/06
PLUM-U	Under-Slab Plumbing	12d	2/22/06	8/11/06
BCKSLB	Backfill & Prep Slab	3d	3/1/06	3/15/06
BCKFL1	Backfill Prior to Framing	4d	3/1/06	3/17/06
FRM-1F	Frame 1st Flr Floor	3d	4/14/06	4/24/06
FRM-BW	Frame Lower Level Bearing Wall	2d	4/17/06	4/18/06
FRM-1W	Frame 1st Flr Walls	3d	4/24/06	5/3/06
FRM-2F	Frame 2nd Flr Floor	3d	5/3/06	5/12/06
FRM-2W	Frame 2nd Flr Walls	5d	5/4/06	5/17/06
FRM-RF	Frame Main Building Roof	5d	5/17/06	6/12/06
PLUM-R	Rough-in Plumbing	6d	6/5/06	8/10/06
FRM-BK	Backing & Blocking	4d	6/5/06	8/10/06
WALK1	Framing Walk-Thru	1d	6/8/06	7/21/06
FTGCRL	Crawl Space & Garage Footings	2d	6/13/06	6/14/06
FNDCRL	Crawl Space & Garage Stem Wall	2d	6/14/06	6/16/06
WTRPFC	Waterproof Crawl Space Walls	1d	6/16/06	6/16/06
ROOF1	Dry-In Roof	4d	6/16/06	7/7/06
WINDOW	Install Windows	3d	6/19/06	8/11/06
BCKFLG	Backfill & Prep Garage Slab	1d	6/19/06	6/19/06
BCKFLC	Backfill Crawl Space	2d	6/19/06	6/19/06
BCK-FW	Prep Patios	1d	6/19/06	6/19/06
SLAB-G	Garage Floor Slabs	1d	6/20/06	6/22/06
FW-PAT	Patios	1d	6/20/06	6/22/06
DRSEXT	Exterior Doors	4d	6/20/06	8/11/06
FIRE-R	Fire Sprinkler Rough-In	6d	6/26/06	8/10/06
FRM-GW	Frame Garage Walls	2d	6/29/06	7/14/06
FP-MAN	Manufactured Fireplace(s)	1d	7/5/06	7/17/06
FRM-GR	Frame Garage Roof	5d	7/10/06	7/24/06
CONDO5	Condo Plat - Ada Cty Approval	40d	7/10/06	9/6/06
ELEC-R	Rough-In Electrical	4d	7/17/06	8/11/06
STORM	Storm Drainage	10d	7/18/06	8/10/06
HVAC-R	Rough-in HVAC	6d	7/18/06	8/14/06
VAC-R	Rough-In Central Vacuum	1d	7/19/06	7/20/06
SLAB-B	Lower Level Floor Slab	3d	7/19/06	8/11/06
INT-R	Rough-In Audio	0d	7/21/06	8/9/06
INS-PU	Under-Slab Plumbing Inspection	1d	7/21/06	8/9/06
STER-R	Rough-In Stereo	1d	7/24/06	8/3/06
SCBL-R	Rough-In Structured Cable	4d	7/24/06	8/9/06
HYDRNT	Fire Service Lines & Hydrants	10d	7/25/06	8/3/06
SOFFIT	Soffit & Fascia	5d	7/27/06	8/15/06
SIDING	Siding & Trim	15d	7/27/06	8/21/06
ROOF1G	Dry-In Garage Roofs	4d	7/31/06	8/9/06
SECU-R	Rough-In Alarm System	4d	8/1/06	8/9/06
INS-PR	Rough Plumbing Inspection	1d	8/3/06	8/9/06
GAS	Gas Lines	1d	8/8/06	8/8/06
FRM-BB	Install Insulating Sheathing	5d	8/8/06	8/14/06
BCKFL2	Complete Backfill	5d	8/8/06	8/14/06
ROOF2G	Garage Roofing & Flashing	4d	8/10/06	8/15/06
ELESVC	Electric Service	1d	8/11/06	8/11/06
SUBASE	Pavement Subbase	3d	8/14/06	8/16/06
INS-ER	Rough Electrical Inspection	1d	8/14/06	8/14/06
STUC-L	Stucco Lath	10d	8/15/06	8/28/06
INS-MR	Rough Mechanical Inspection	1d	8/15/06	8/15/06
INS-FR	Framing Inspection	1d	8/15/06	8/15/06
ELEMTR	Set Electric Meters	1d	8/15/06	8/15/06
ROOF2	Roofing & Flashing	4d	8/16/06	8/21/06
INSUL1	Pre-Sheetrock Insulation	4d	8/16/06	8/21/06
GASMTR	Set Gas Meters	1d	8/16/06	8/16/06
BASE	Pavement Base	3d	8/17/06	8/21/06
SRHANG	Hang Sheetrock	5d	8/18/06	8/23/06
SRTAPE	Tape Sheetrock	5d	8/22/06	8/26/06
FW-DRV	Garage Aprons	2d	8/22/06	8/23/06
PAVE	AC Paving	3d	8/24/06	8/28/06
PNTPVA	PVA Walls & Ceilings	4d	8/28/06	8/31/06
OHDOOR	Garage Doors	4d	8/28/06	8/31/06
STUC-B	Stucco Base Coat	5d	8/29/06	9/4/06
STRIPE	Pavement Marking	1d	8/29/06	8/29/06
GYPCRT	Gypcrete Underlayment	3d	8/29/06	8/31/06
SRTEXT	Texture Sheetrock	4d	8/30/06	9/4/06
PNTWLL	Paint Interior Walls & Clgs	4d	8/31/06	9/5/06
TILETS	Tub & Shower Tile	8d	9/1/06	9/12/06
TILEFP	Fireplace Tile	2d	9/1/06	9/4/06
INSUL2	Blown-In Attic Insulation	4d	9/1/06	9/6/06
FIRE-F	Fire Sprinkler Trim Out	2d	9/1/06	9/4/06
CAB	Cabinets	8d	9/1/06	9/12/06
TRIM2	Interior Stairs & Railings	3d	9/4/06	9/6/06
TOPS-L	Laminate Countertops	4d	9/5/06	9/8/06
TILEFL	Tile Floors	8d	9/5/06	9/14/06
HRDWD1	Prefinished Hardwood Floor	8d	9/5/06	9/14/06
FP-F	Fireplace Finish	1d	9/5/06	9/5/06
WALK2	Finish Carpentry Walk-Thru	1d	9/6/06	9/6/06
TRIM1	Doors\Base\Casing	12d	9/6/06	9/19/06
FNMA	Fannie Mae Final Approval	10d	9/7/06	9/20/06
VINYL	Vinyl Flooring	4d	9/8/06	9/13/06
TILEBS	Tile Backsplashes	8d	9/8/06	9/19/06
PNTTRM	Paint Interior Trim	4d	9/9/06	9/13/06
TRIM3	Base @ Vinyl\Hardwood\Tile	2d	9/14/06	9/15/06
STUC-C	Stucco Color Coat	5d	9/14/06	9/20/06
HVAC-F	Final HVAC	4d	9/14/06	9/19/06
APPLIA	Appliances	1d	9/14/06	9/14/06
TOPS-G	Slab Granite Countertops	4d	9/19/06	9/22/06
PLUM-F	Finish Plumbing	4d	9/20/06	9/25/06
INS-MF	Final Mechanical Inspection	1d	9/20/06	9/20/06
ELEC-F	Electrical Fixtures & Trim	8d	9/21/06	10/2/06
DECK	Decks	2d	9/21/06	9/22/06
PNTEXT	Exterior Paint & Stain	3d	9/25/06	9/27/06
INS-PF	Final Plumbing Inspection	1d	9/26/06	9/26/06
VAC-F	Finish Central Vaccum	4d	9/27/06	10/2/06
STER-F	Stereo System Equip & Trim	4d	9/27/06	10/2/06
SECU-F	Security System Equip & Trim	4d	9/27/06	10/2/06
SCBL-F	Structured Cable Equip & Trim	4d	9/27/06	10/2/06
INT-F	Audio System Equip & Trim	4d	9/27/06	10/2/06
GUTTER	Gutters & Downspouts	2d	9/28/06	9/29/06
CLEANR	Rough Clean Prior to Carpet	4d	10/2/06	10/5/06
INS-EF	Final Electrical Inspection	1d	10/3/06	10/3/06
CARPET	Carpet	4d	10/3/06	10/6/06
INSFNL	Final Inspection	1d	10/4/06	10/4/06
MIRROR	Mirrors & Tub Enclosures	2d	10/6/06	10/9/06
HARDWR	Finish Hardware	2d	10/6/06	10/9/06
BATH	Bath Accessories	2d	10/6/06	10/9/06
CLEANF	Final Clean	4d	10/9/06	10/12/06
PUNCH	Punch List	1d	10/10/06	10/10/06
PICKUP	Pickup \ Touch Up Paint	4d	10/11/06	10/16/06
INS-CO	Certificate Of Occupancy	1d	10/17/06	10/17/06
ORIENT	Owner Orientation	1d	10/18/06	10/18/06
END	Complete Owner Checklist	5d	10/19/06	10/25/06